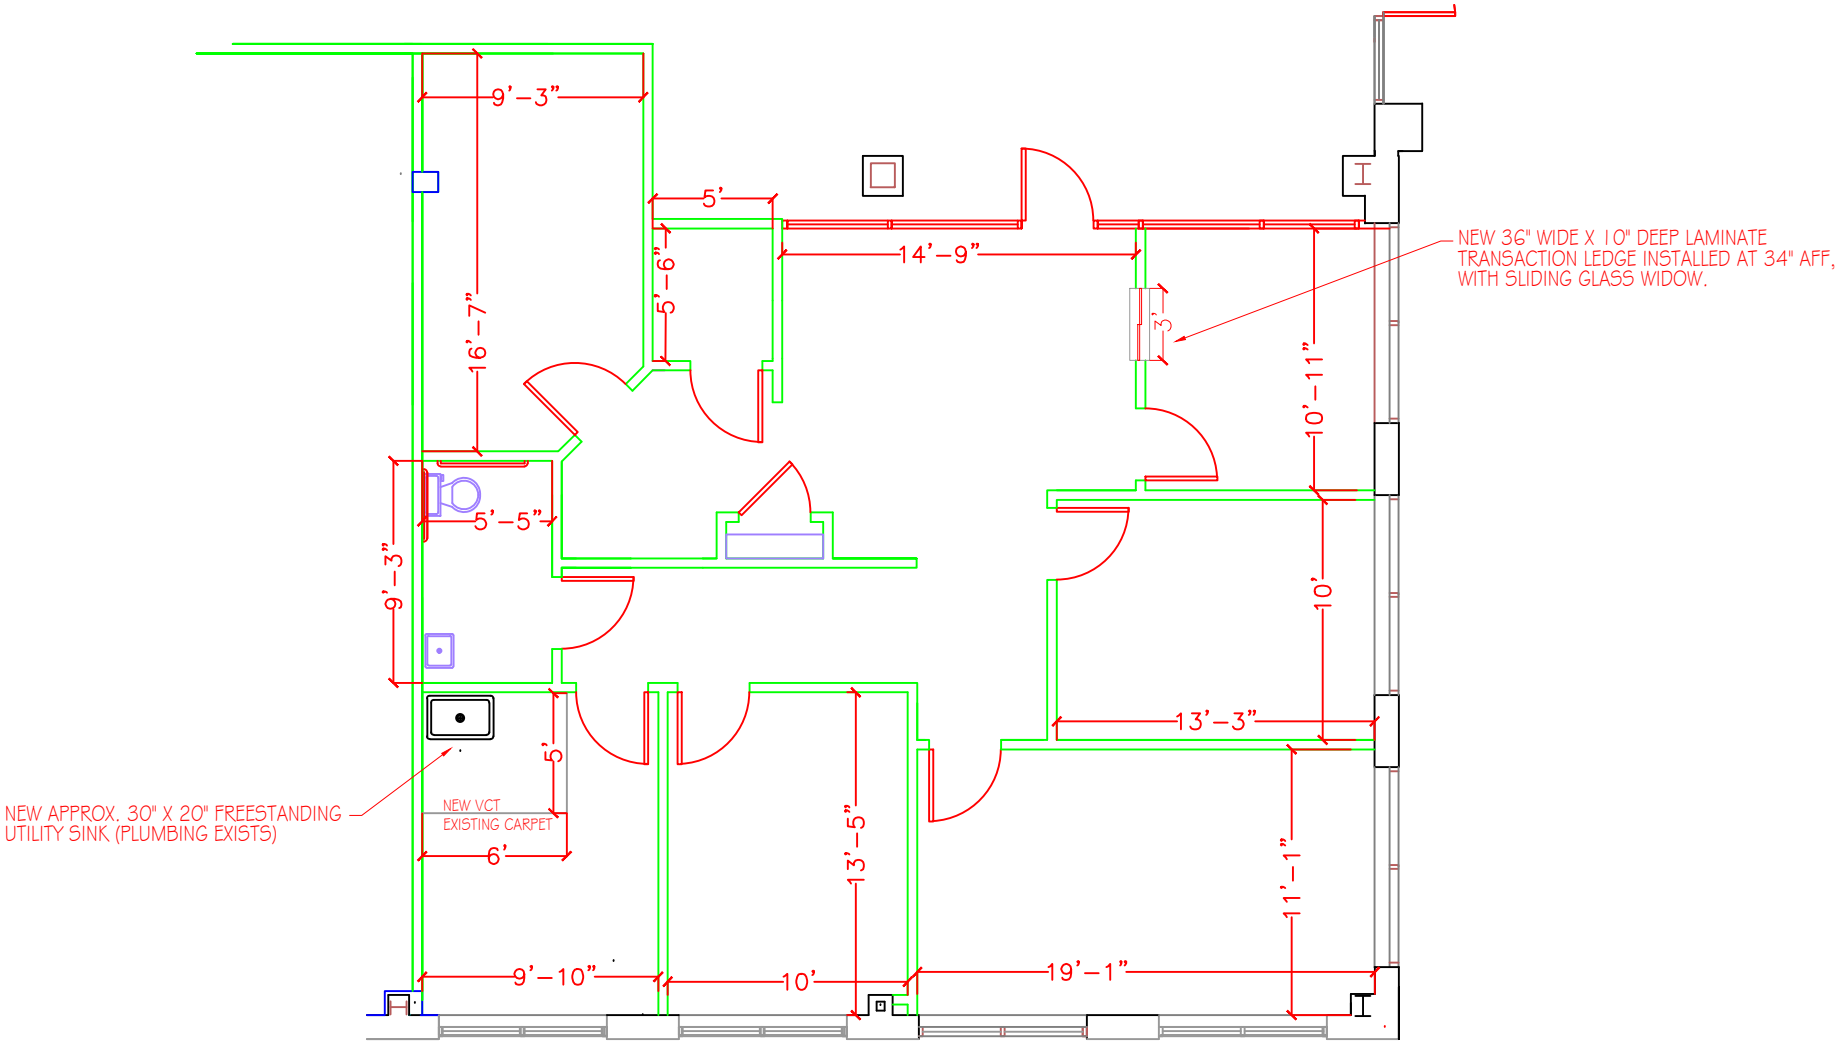

GREENWICH STATION, SUITE 150

PROPOSED CHANGES TO EXISTING A
1,640 RSF

SCALE: 1/8"=1'0" DATE: 4/27/21
DRAWN BY: K.L. MONETTE 757.214.1345
FOR: OLYMPIA DEVELOPMENT CORP. 757.463.3600